

CORA Cork Open Research Archive
Cartlann Taighde Oscailte Chorcaí

| | |
|---|---|
| Title | Designing inclusive playgrounds in Switzerland: why is it so complex? |
| Authors | Wenger, Ines;Prellwitz, M.;Lundström, U.;Lynch, Helen;Schulze, C. |
| Publication date | 2022-05-22 |
| Original Citation | Wenger, I.; Prellwitz, M., Lundström, U., Lynch, H. and Schulze, C. (2022) 'Designing inclusive playgrounds in Switzerland: why is it so complex?', Children's Geographies, 21(3), pp.487-501. https://doi.org/10.1080/14733285.2022.2077093 |
| Type of publication | Article (peer-reviewed) |
| Link to publisher's version | https://doi.org/10.1080/14733285.2022.2077093 - 10.1080/14733285.2022.2077093 |
| Rights | © 2022 The Author(s). Published by Informa UK Limited, trading as Taylor & Francis Group. This is an Open Access article distributed under the terms of the Creative Commons Attribution-NonCommercial-NoDerivatives License (http://creativecommons.org/licenses/by-nc-nd/4.0/), which permits non-commercial re-use, distribution, and reproduction in any medium, provided the original work is properly cited, and is not altered, transformed, or built upon in any way. - http://creativecommons.org/licenses/by-nc-nd/4.0/ |
| Download date | 2026-11-03 12:27:20 |
| Item downloaded from | https://hdl.handle.net/10468/13534 |

UCC
University College Cork, Ireland
Coláiste na hOllscoile Corcaigh

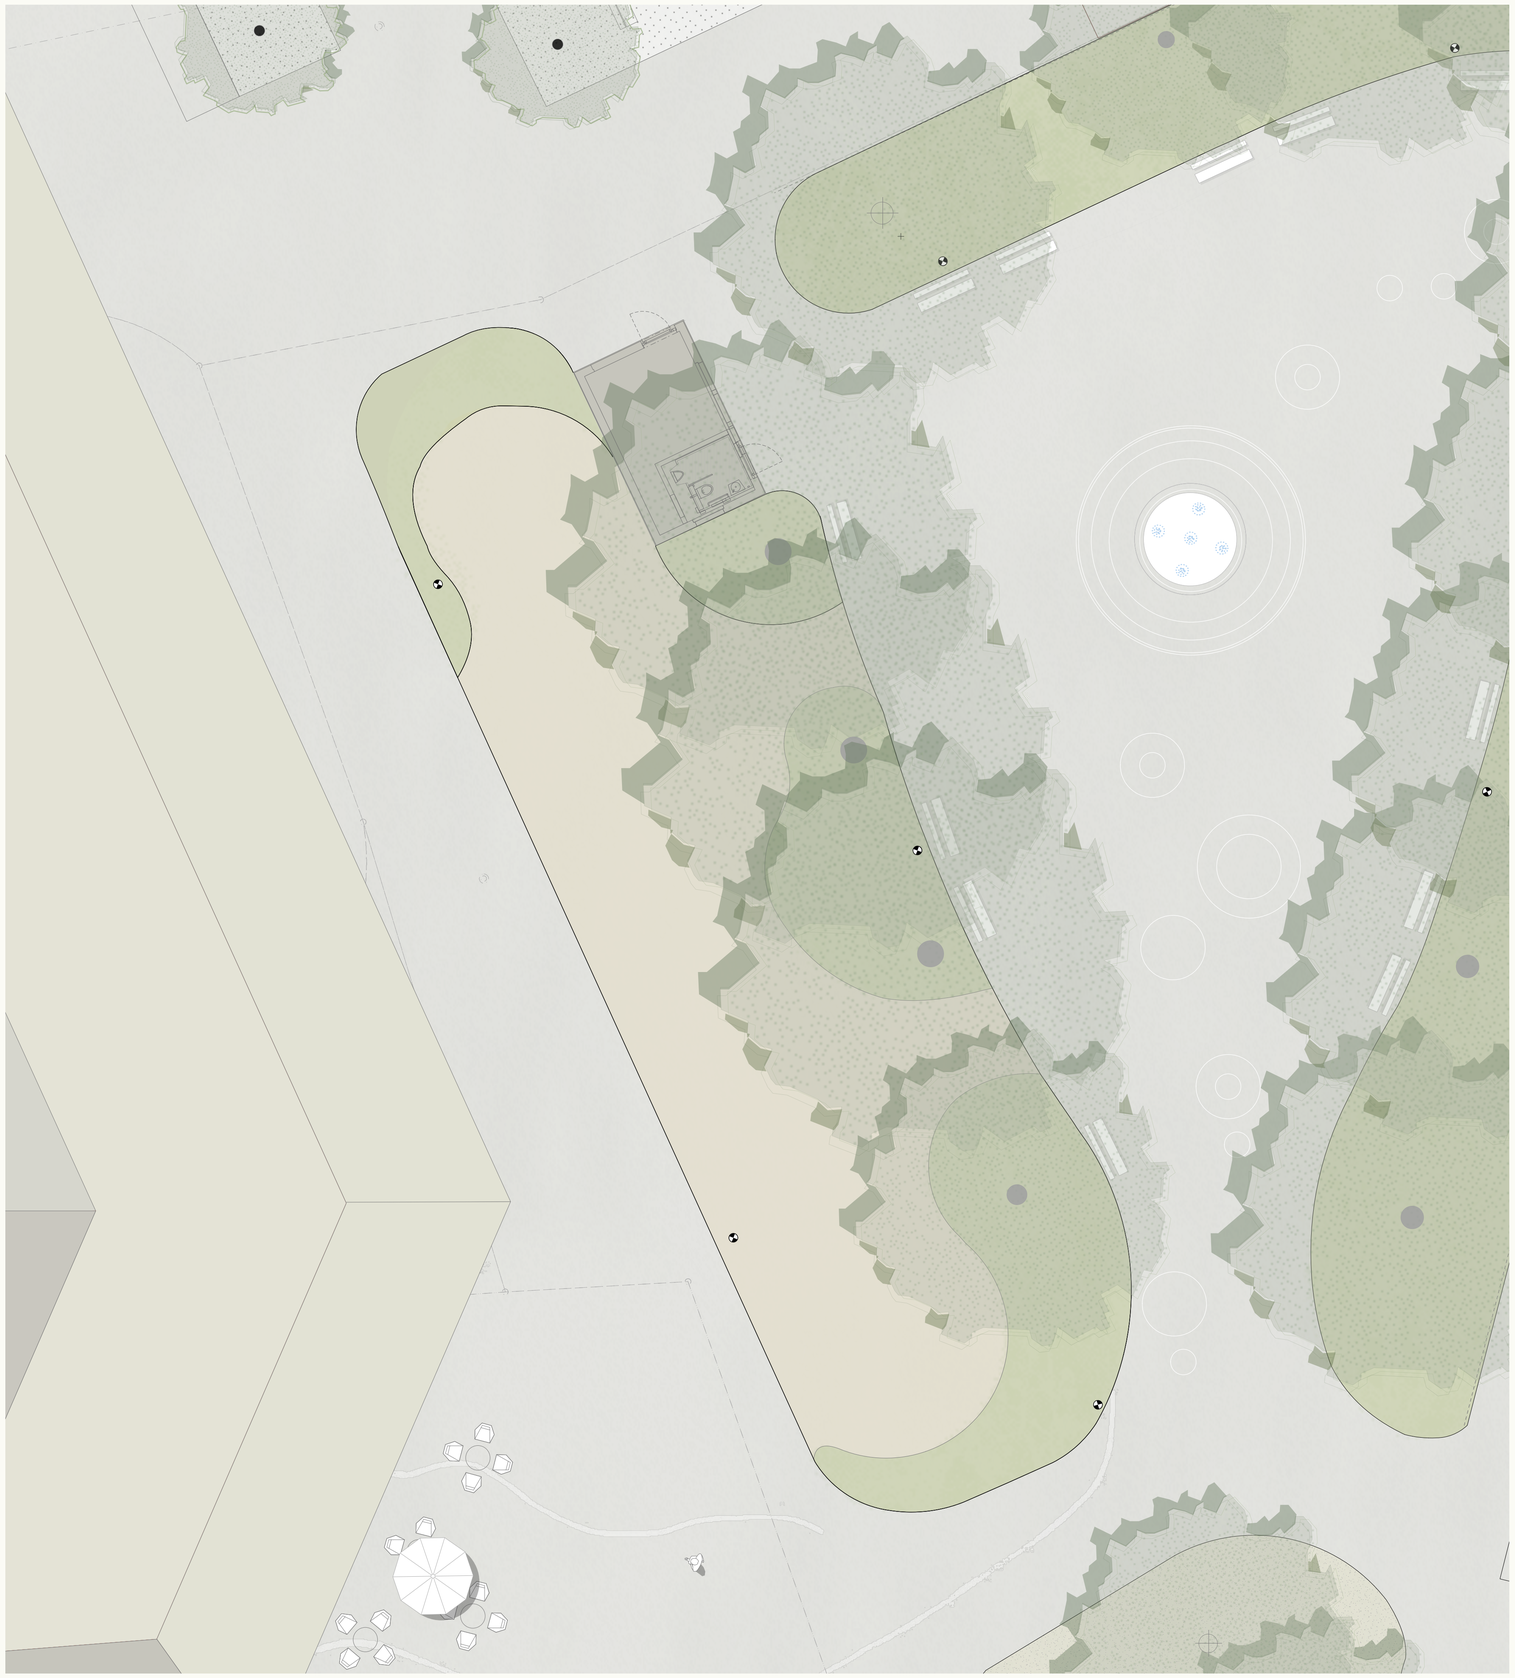

Ausschnitt M. 1:100

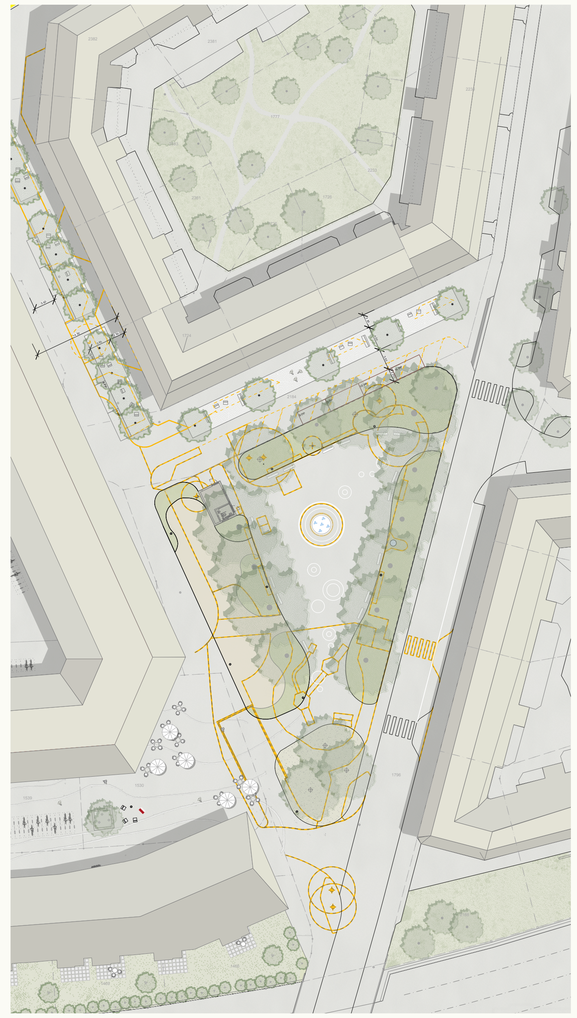

Situationsplan M. 1:500

**Ersatzneubau Wohnsiedlung Himmelrich 3 / Bleichergärtli** **Luzern**
**Bauherrschaft: Stadt Luzern / abl allgemeine baugenossenschaft luzern**

## Projekt - Ausschnitt Spielplatz 1:100 / 1:500

Plan-Nr. 012.6 | A1 | Datum: 31.05.2017 | gez. pm/as


Koepfli Partner GmbH
Landschaftsarchitekten BSLA
Neustadtstrasse 3 6003 Luzern
buero@koepflipartner.ch www.koepflipartner.ch

Enzmann Fischer Partner AG
Seebahnstrasse 109 8003 Zürich